IN-OS

Gc
977.201
M26pl
1518020

M.L

GENEALOGY COLLECTION

ALLEN COUNTY PUBLIC LIBRARY
3 1833 01722 5753

Digitized by the Internet Archive
in 2024

https://archive.org/details/platbookmadisonc00mill

link in cover

PLAT BOOK

MADISON COUNTY INDIANA

1954

INCLUDES:

COUNTY ROAD MAP

14 TOWNSHIP MAPS

25 CITIES AND TOWNS

COUNTY PLANNING COMMISSION:
RAY WOOD, PRES.
WILBUR HOUSE, V. PRES.
ELMER HARDY
ROBERT HASTY
SHERMAN VINSON
MERLE FOUST
DALE PROUGH
WALTER HAYNES
MARTIN A. MILLING

COUNTY COUNCIL:
C.M. BUSBY, PRES.
CHARLES SHULL
L.J. MADDEN
EARL DAUGHERTY
CLETIS E. BAIR
LEE DUNN
HERMAN L. MARKLE

COUNTY COMMISSIONERS:
WILBUR HOUSE
DALE FLORA
FRED WILLITS

COUNTY ENGINEER:
MARTIN A. MILLING

MARTIN A. MILLING, ENGINEER
204 DECKER BUILDING
ANDERSON, INDIANA
ph 6987
For Surveying

COPYRIGHT 1954 BY M.A.M.
ALL RIGHTS RESERVED

INDEX

Page No.

Map of County Roads 1

TOWNSHIPS

Adams 2
Anderson 3
Boone 4
Duck Creek 5
Fall Creek 6
Green 7
Jackson 8
LaFayette 9
Monroe 10
Pipe Creek 11
Richland 12
Stony Creek 13
Union 14
VanBuren 15

CITIES & TOWNS

Alexandria 16
Anderson 17
Chesterfield 18
Elwood 19
Edgewood 20
Lapel 21
Pendleton 22
Summitville 23
Frankton-Markleville & 15 other Small Towns 24

Published by:

INDIANAPOLIS BLUE PRINT & LITHOGRAPH CO.

600 EAST OHIO STREET INDIANAPOLIS 9, INDIANA

Price $5.00

MADISON COUNTY ROADS

NAMES & NUMBERS

APRIL 1954 SCALE 1"=1 MILE
MARTIN A. MILLING, ENGR.

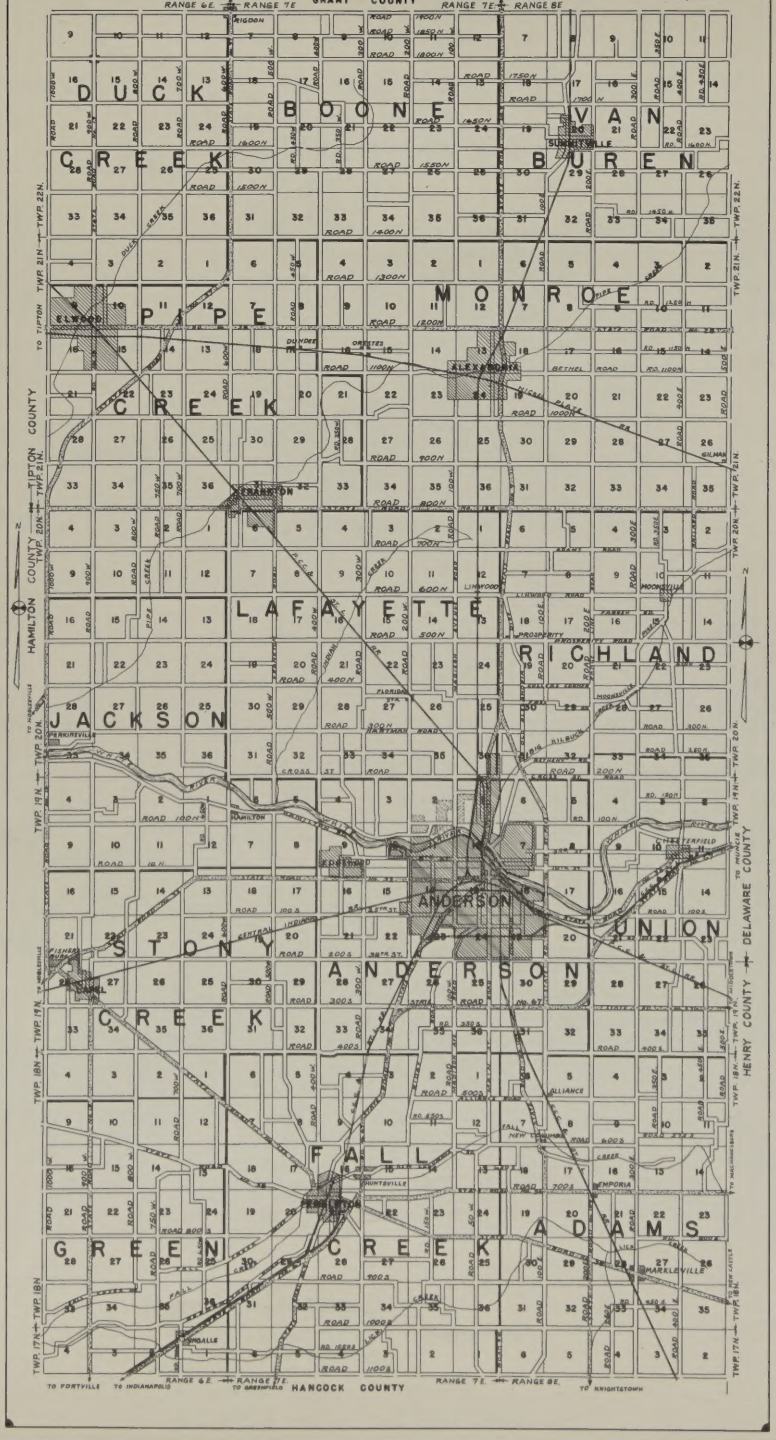

1518020

ADAMS TOWNSHIP

MADISON COUNTY, INDIANA

1954

SCALE 1"=1000'

MARTIN A. MILLING, ENGINEER

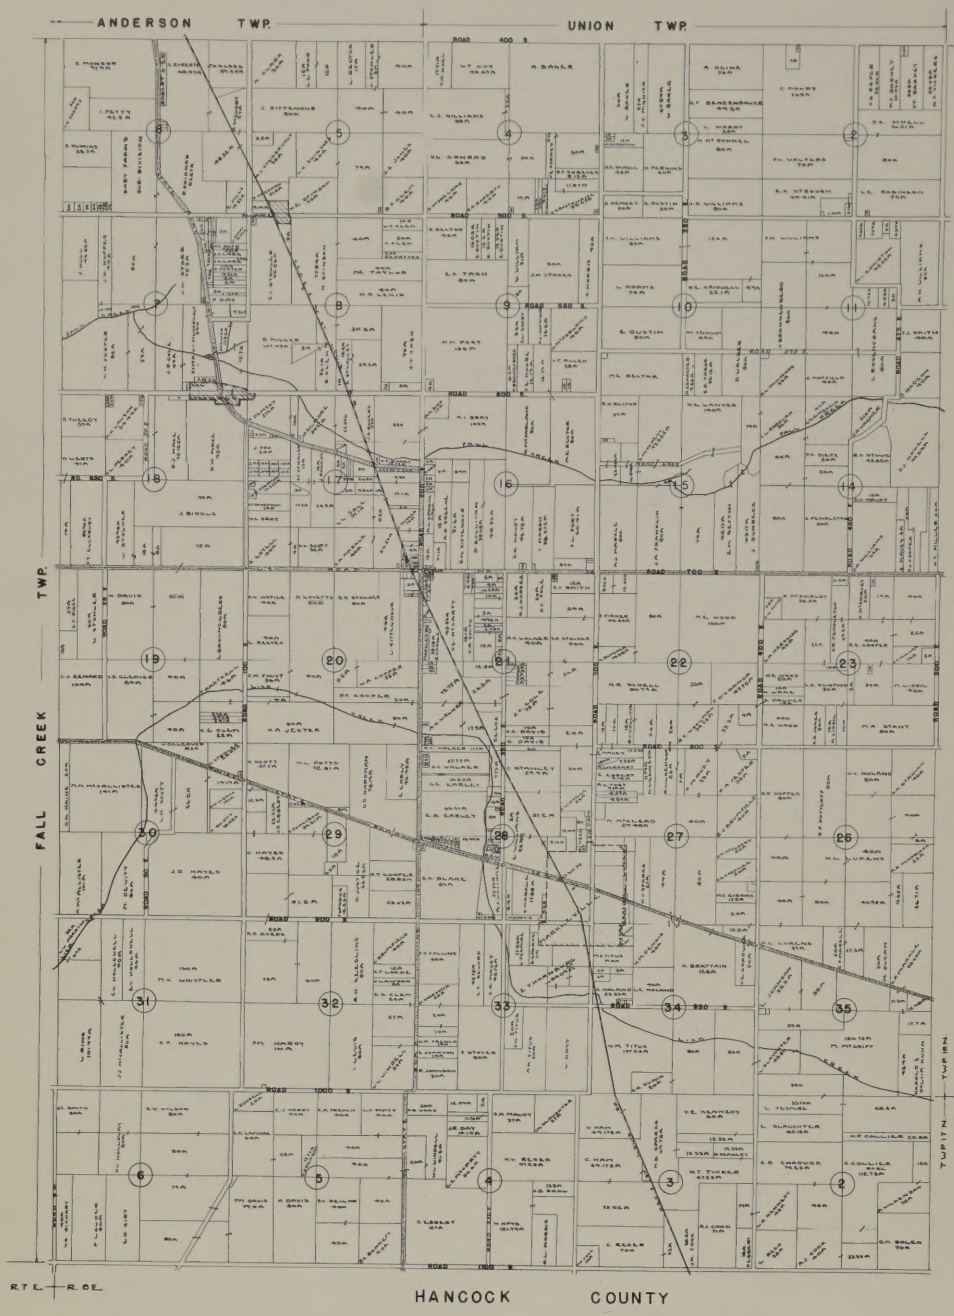

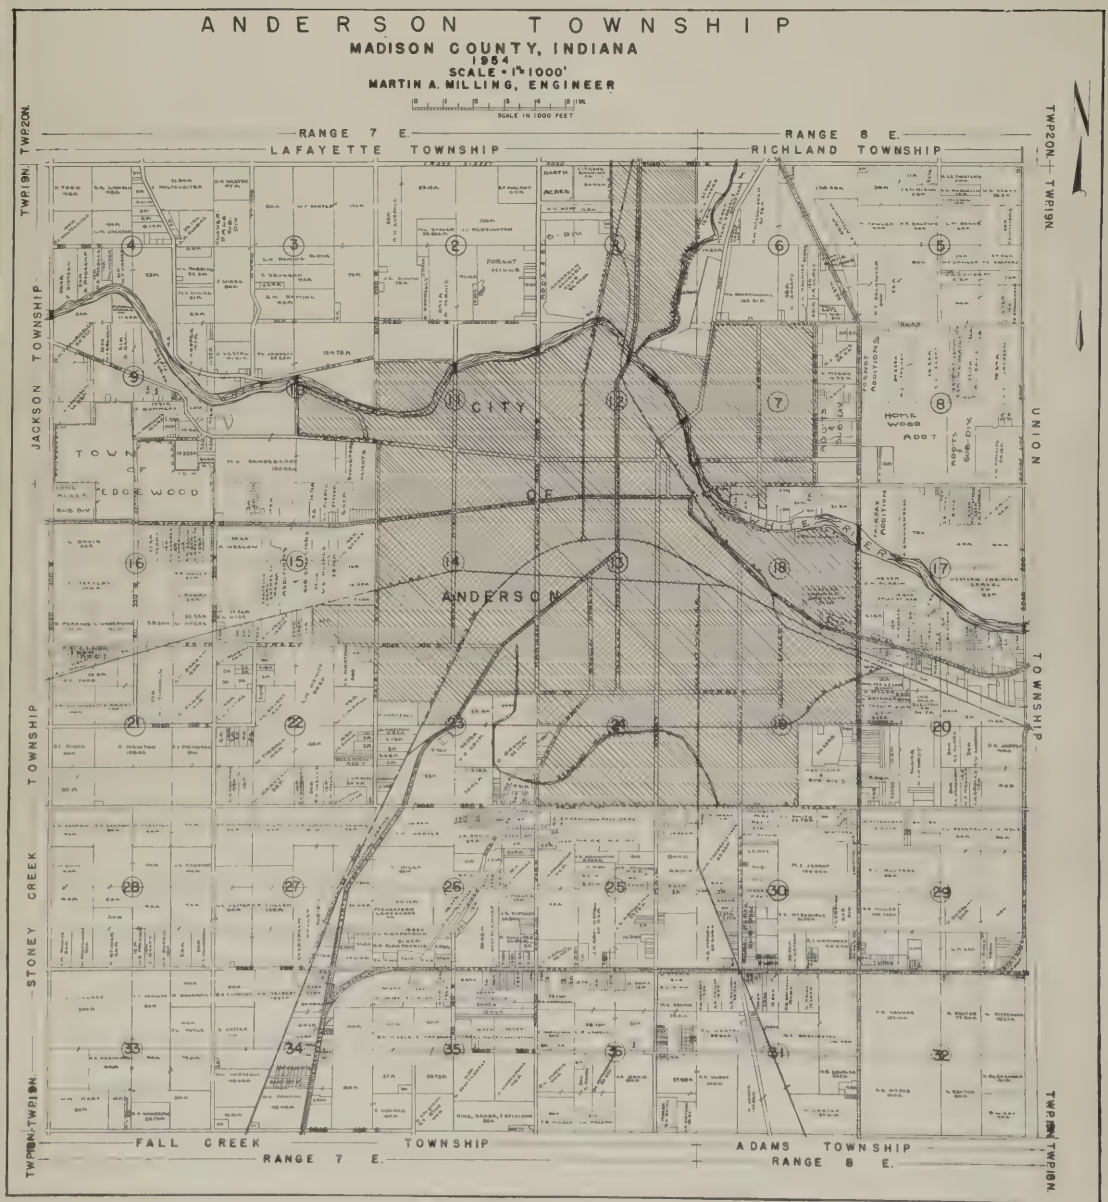
ANDERSON TOWNSHIP
MADISON COUNTY, INDIANA
1954
SCALE - 1" = 1000'
MARTIN A. MILLING, ENGINEER
SCALE IN 1000 FEET
RANGE 7 E.
RANGE 8 E.
LAFAYETTE TOWNSHIP
RICHLAND TOWNSHIP
TWP20N.
TWP19N.
JACKSON TOWNSHIP
STONEY CREEK TOWNSHIP
UNION TOWNSHIP
FALL CREEK TOWNSHIP
ADAMS TOWNSHIP
CITY OF ANDERSON
EDGEWOOD
HOMEWOOD ADDT
MAPLE CREST ADDITIONS
FOREST HILLS
DELAWARE
STATE STREET

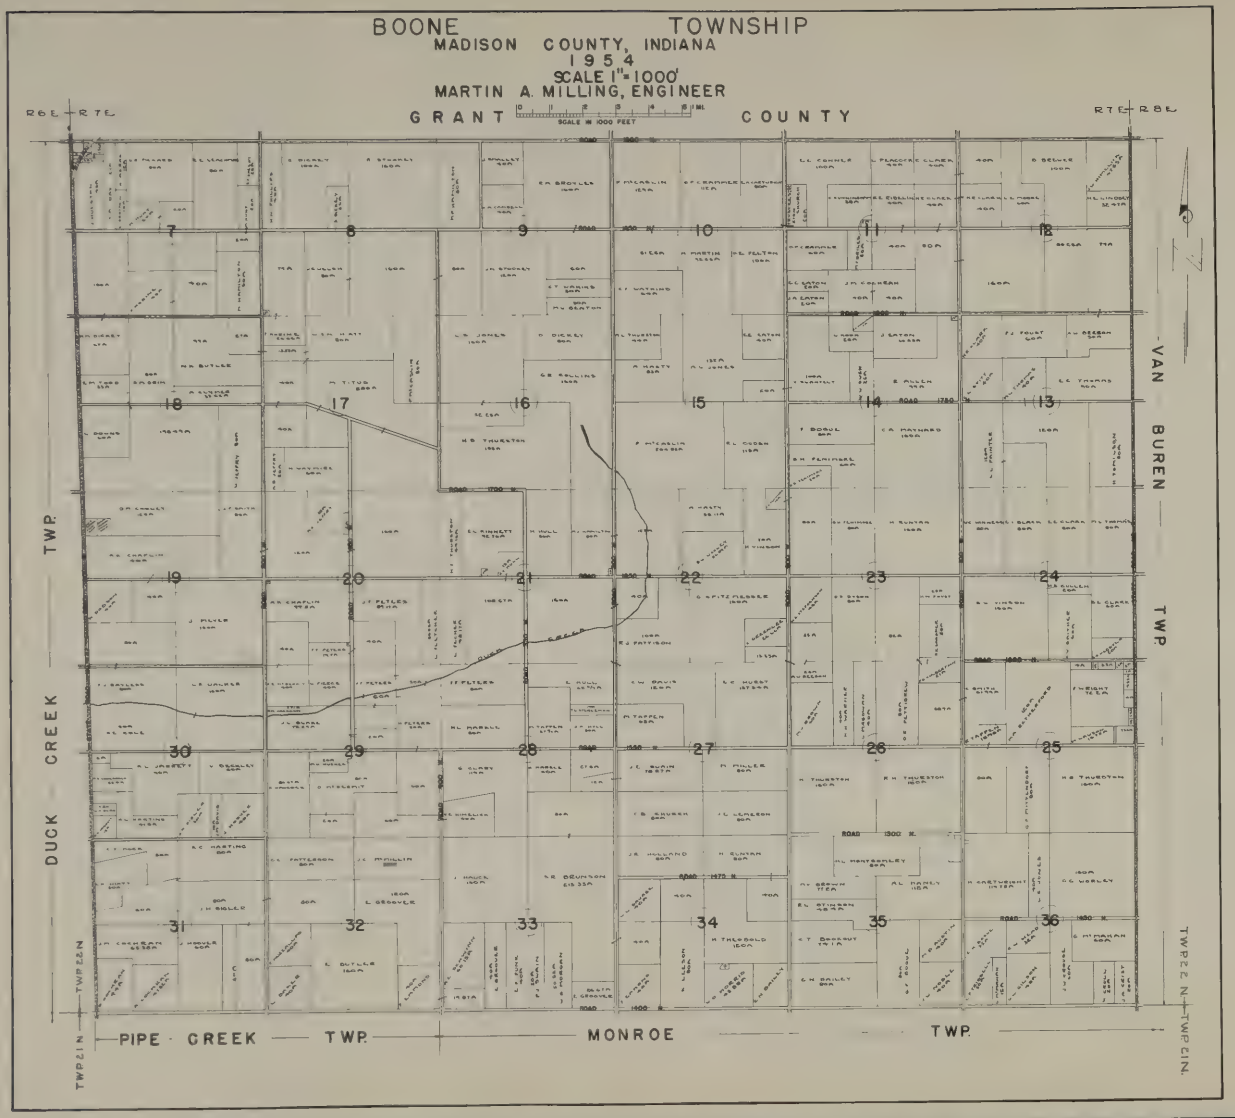
BOONE TOWNSHIP
MADISON COUNTY, INDIANA
1954
SCALE 1"=1000'
MARTIN A. MILLING, ENGINEER
GRANT COUNTY
R6E
R7E
R8E
VAN BUREN TWP.
DUCK CREEK TWP.
PIPE CREEK TWP.
MONROE TWP.
TWP 21 N
TWP 22 N
ROAD 1300 N.
ROAD 1470 N.
ROAD 1650 N.

DUCK CREEK TOWNSHIP

MADISON COUNTY, INDIANA

1954

SCALE 1"=1000'

MARTIN A. MILLING, ENGINEER

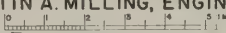

R.6 E. — R.7 E.

GRANT COUNTY

BOONE — TWP.

TIPTON COUNTY

TWP. 21 N. — TWP. 22 N.

TWP. 22 N. — TWP. PIPE CREEK TWP.

PIPE — CREEK TWP.

R.6 E. — R.7 E.

FALL CREEK TOWNSHIP

MADISON COUNTY, INDIANA
1954
SCALE 1"=1000'
MARTIN A. MILLING, ENGINEER

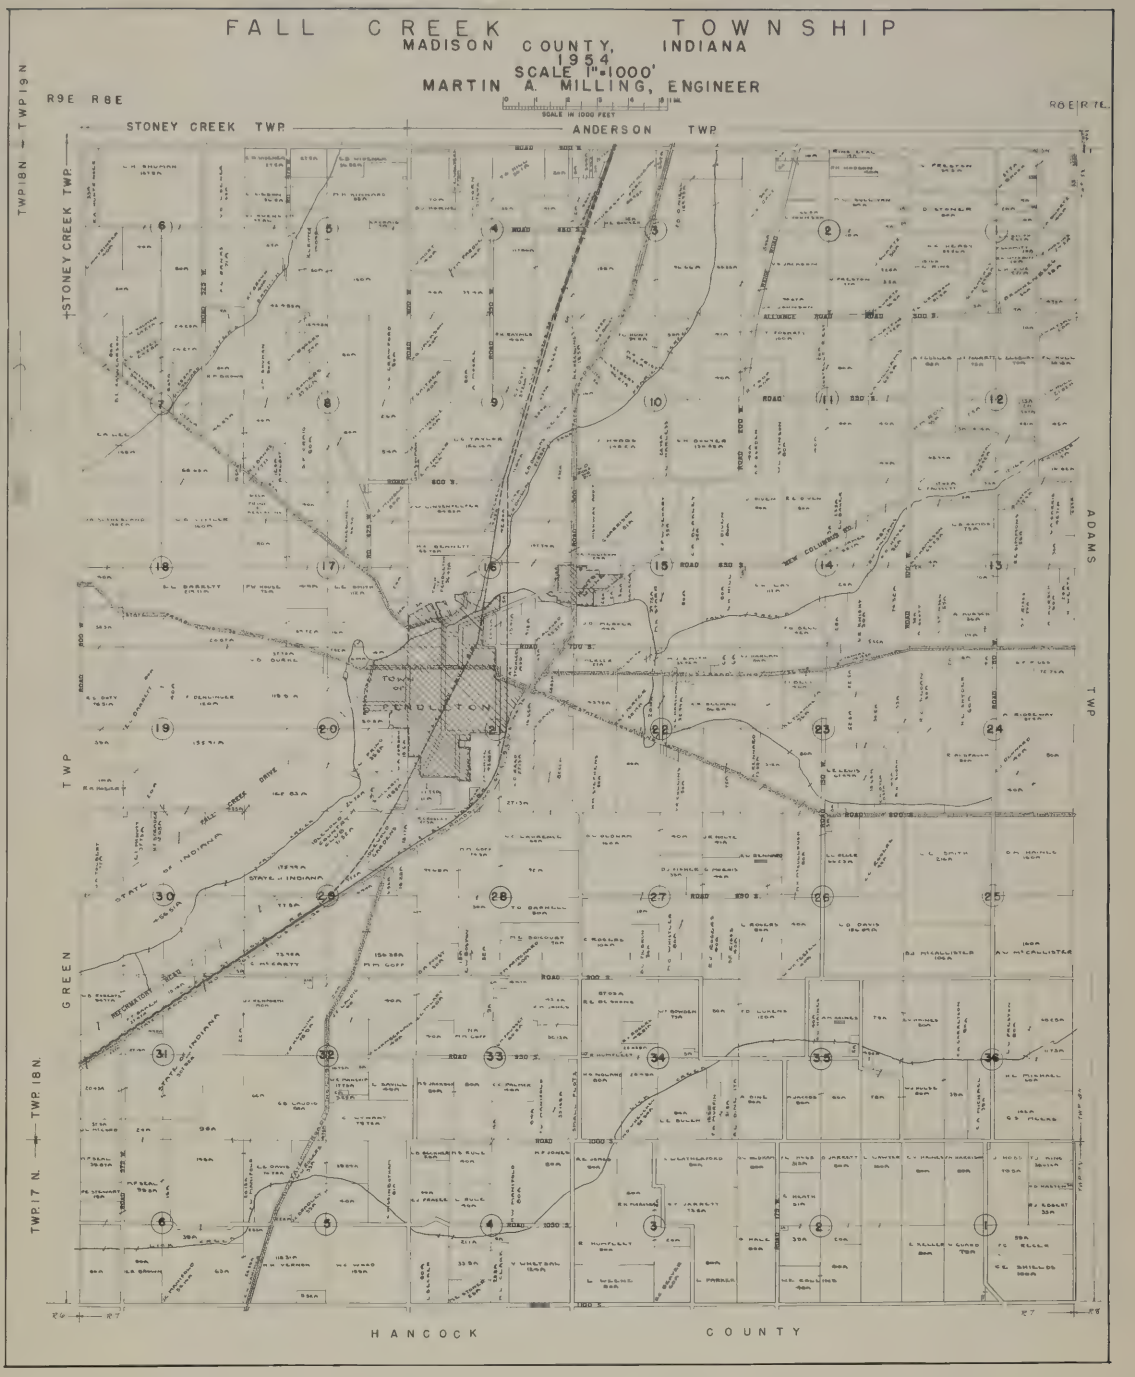

GREEN TOWNSHIP
MADISON COUNTY, INDIANA
1954
SCALE 1" = 1000'
MARTIN A. MILLING, ENGINEER

SCALE IN 1000 FEET

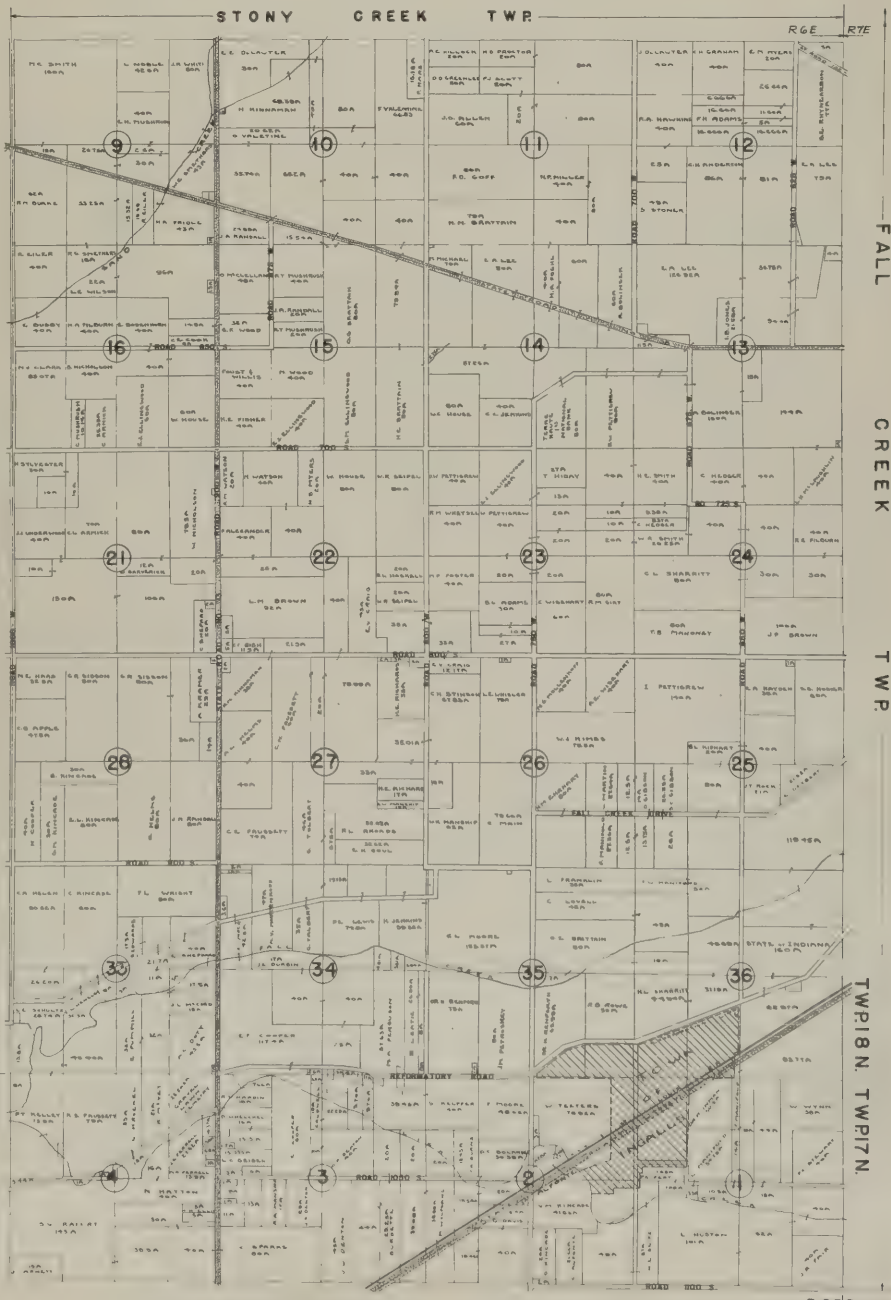

JACKSON TOWNSHIP

MADISON COUNTY, INDIANA

1954

SCALE 1" = 1000'

MARTIN A. MILLING, ENGINEER

SCALE IN 1000 FEET

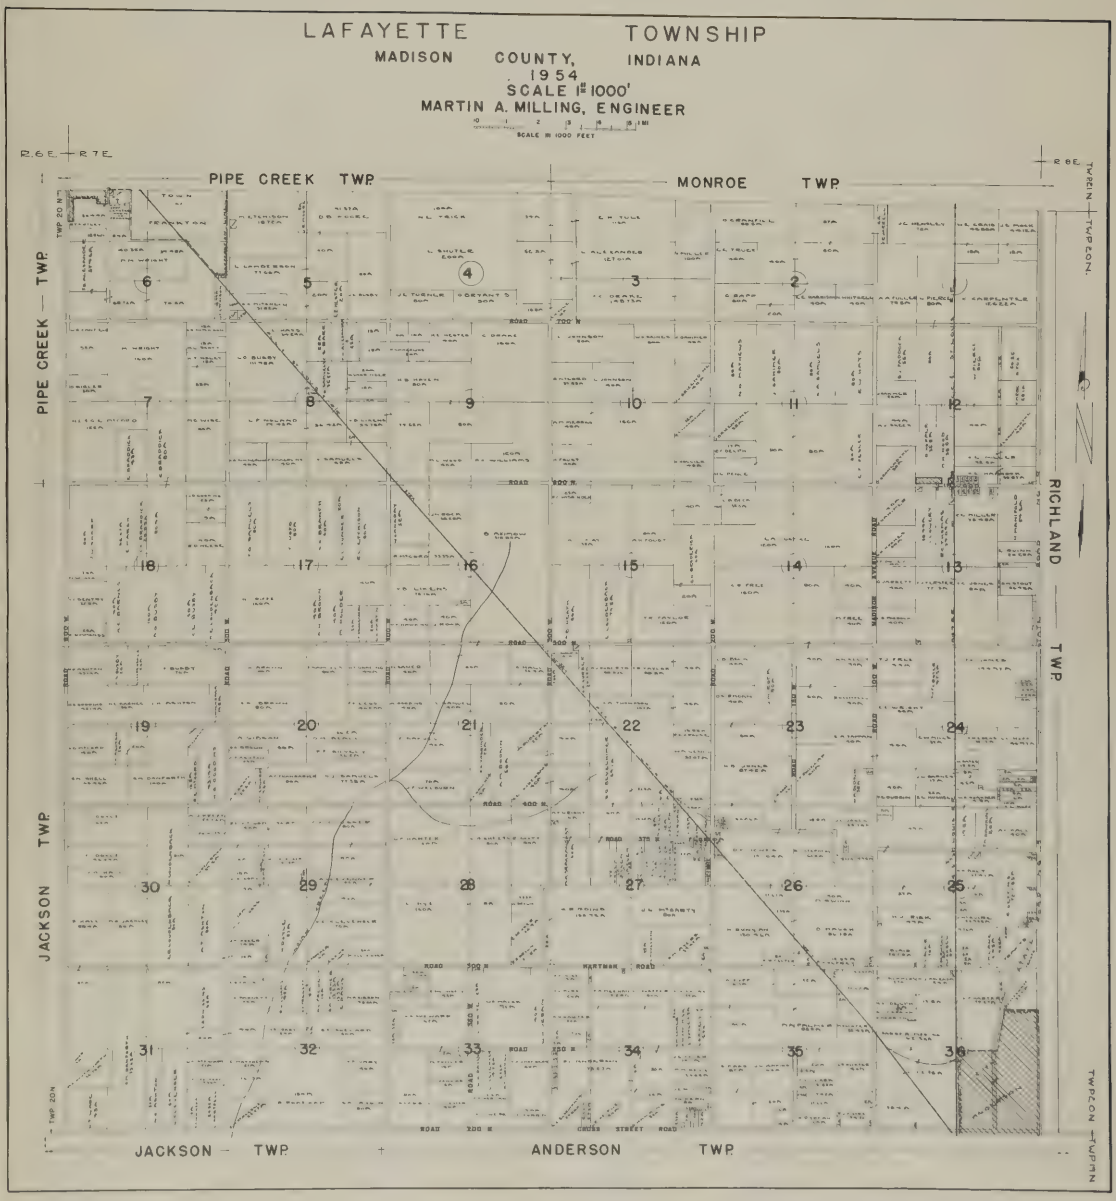
LAFAYETTE TOWNSHIP
MADISON COUNTY, INDIANA
1954
SCALE 1" = 1000'
MARTIN A. MILLING, ENGINEER
SCALE IN 1000 FEET
R6E.
R7E.
R8E.
PIPE CREEK TWP.
MONROE TWP.
PIPE CREEK — TWP.
RICHLAND — TWP.
JACKSON TWP.
JACKSON — TWP.
ANDERSON TWP.
TWP 20 N.
TWP 19 N.
TWP 20 N.
TWP 19 N.
ROAD 700 N.
ROAD 600 N.
ROAD 500 N.
ROAD 400 N.
ROAD 300 N.
ROAD 200 N.
ROAD 100 N.
ROAD 600 W.
ROAD 500 W.
ROAD 400 W.
ROAD 300 W.
ROAD 200 W.
ROAD 100 W.
HARTMAN ROAD
CROSS STREET ROAD

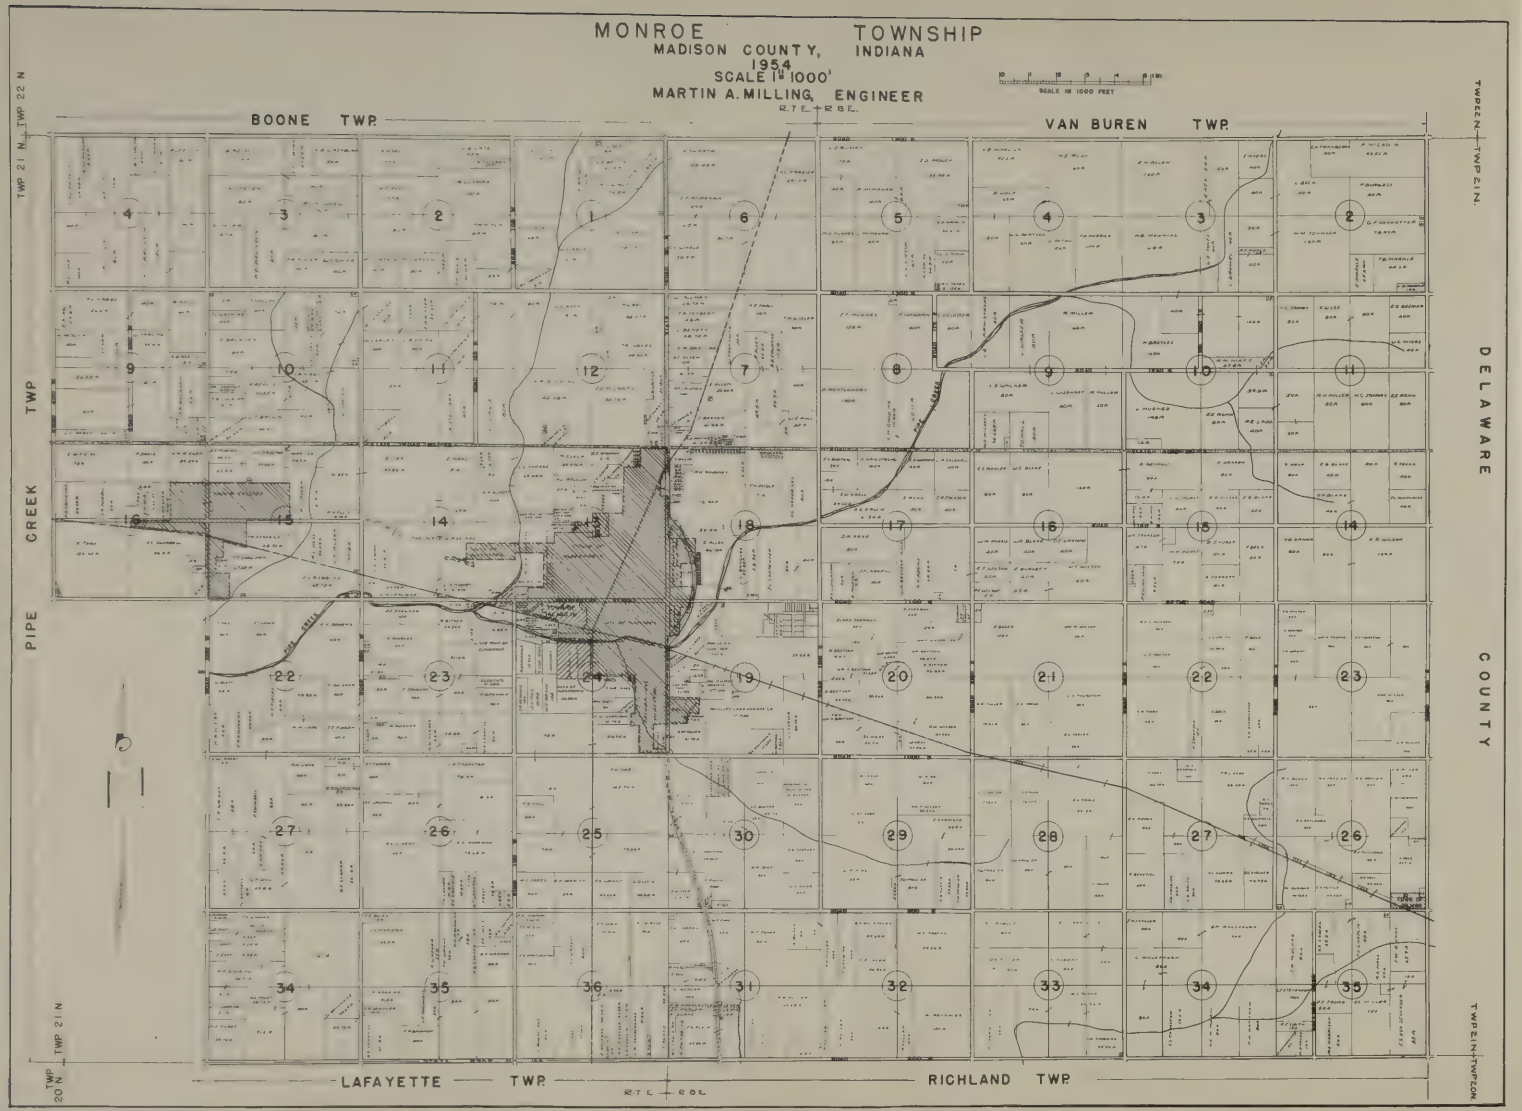
MONROE TOWNSHIP
MADISON COUNTY, INDIANA
1954
SCALE 1" = 1000'
MARTIN A. MILLING, ENGINEER
R7E. R8E.
BOONE TWP.
VAN BUREN TWP.
TWP. 21 N.
TWP 22 N
PIPE CREEK TWP
DELAWARE COUNTY
TWP 21 N
TWP 20 N
LAFAYETTE TWP.
RICHLAND TWP.
R7E. R8E.

PIPE CREEK TOWNSHIP

MADISON COUNTY INDIANA

1954

SCALE 1"= 1000'

MARTIN A. MILLING, ENGINEER

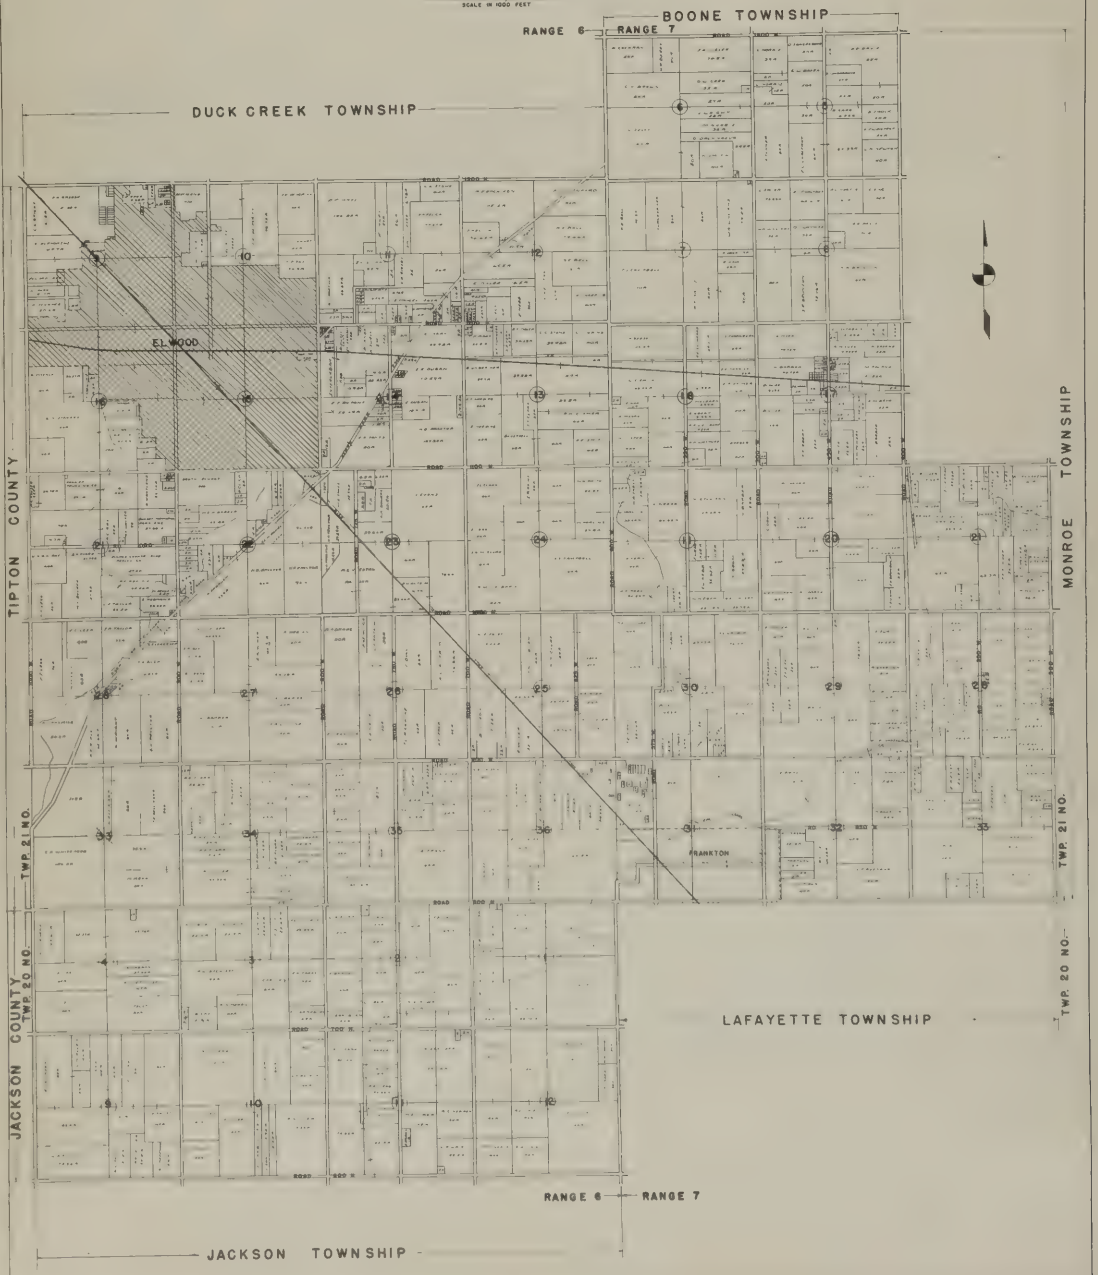

RICHLAND TOWNSHIP

MADISON COUNTY
1954
SCALE 1" = 1000'
MARTIN A. MILLING, ENGINEER

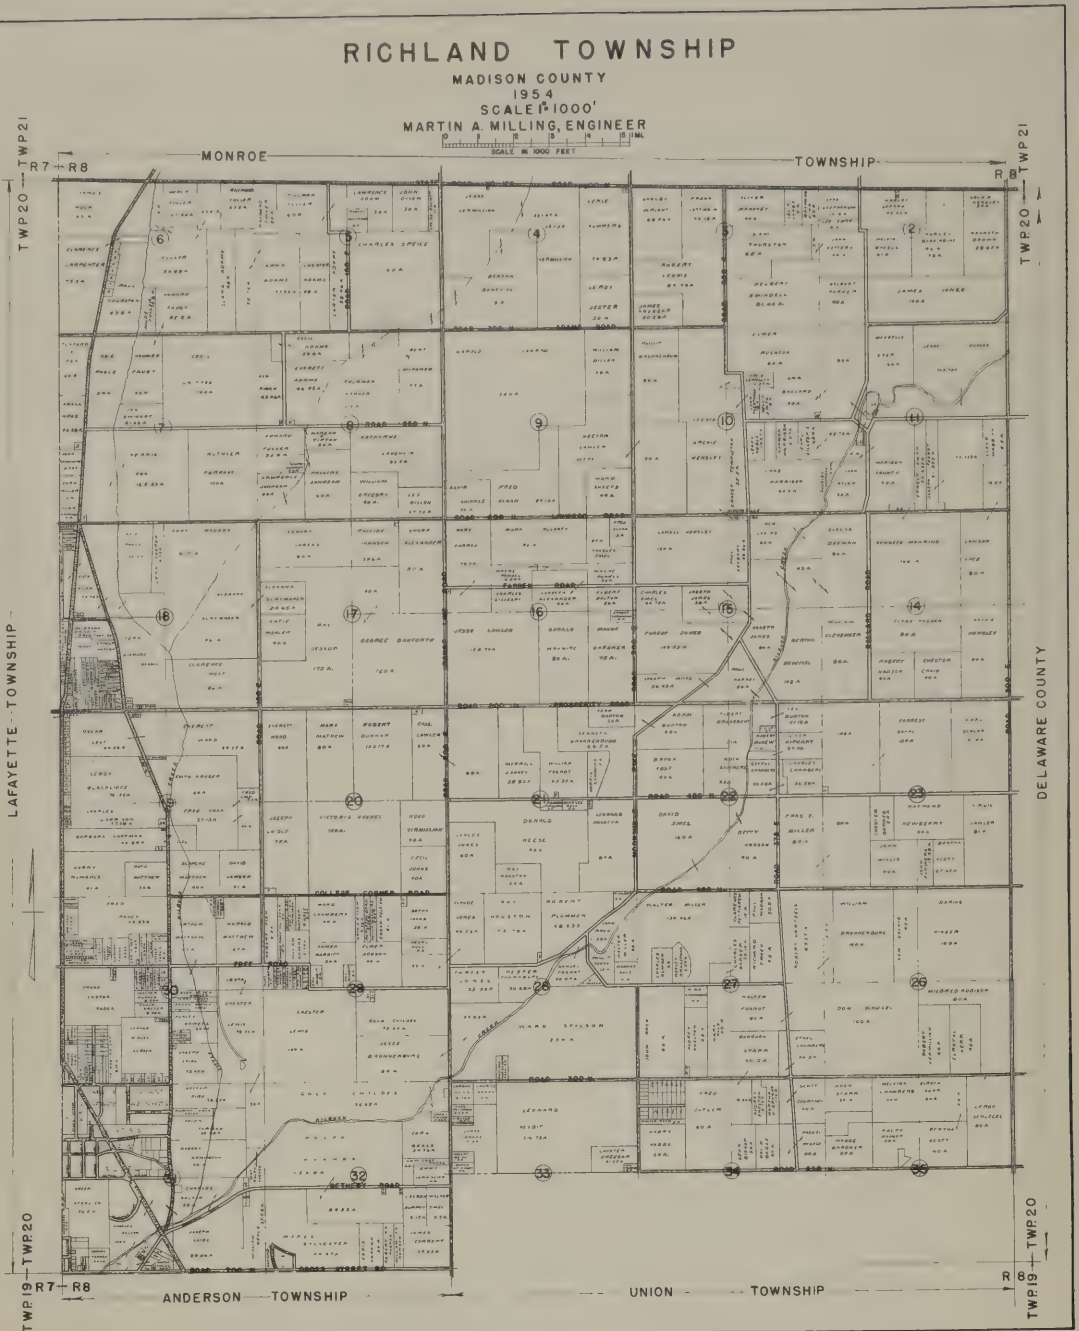

STONEY CREEK TOWNSHIP

MADISON COUNTY, INDIANA

SCALE 1"=1000'

1954

MARTIN A. MILLING, ENGINEER

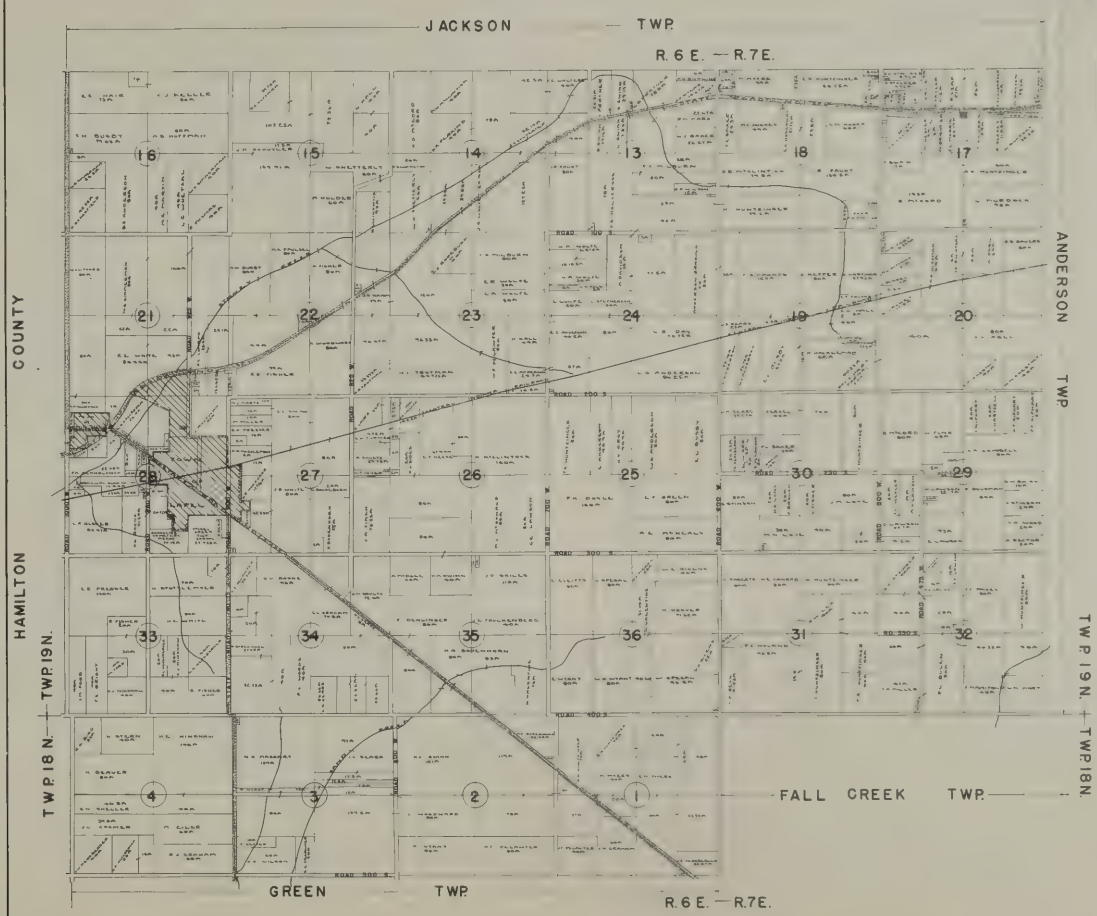

UNION TOWNSHIP

SCALE 1" = 1000' 1954
MARTIN A. MILLING, ENGINEER

VAN BUREN TOWNSHIP

MADISON COUNTY, INDIANA

1954

SCALE 1" = 1000'

MARTIN A. MILLING, ENGINEER

SCALE IN 1000 FEET

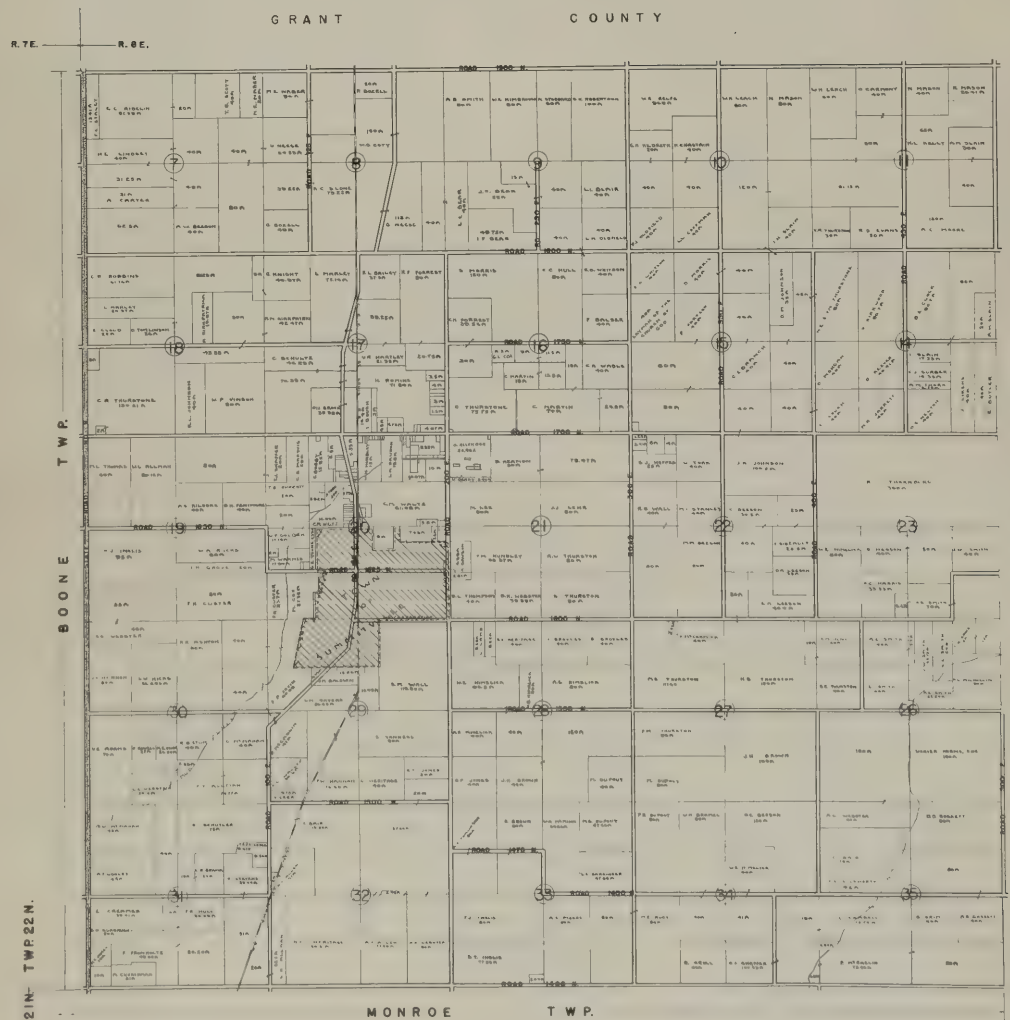

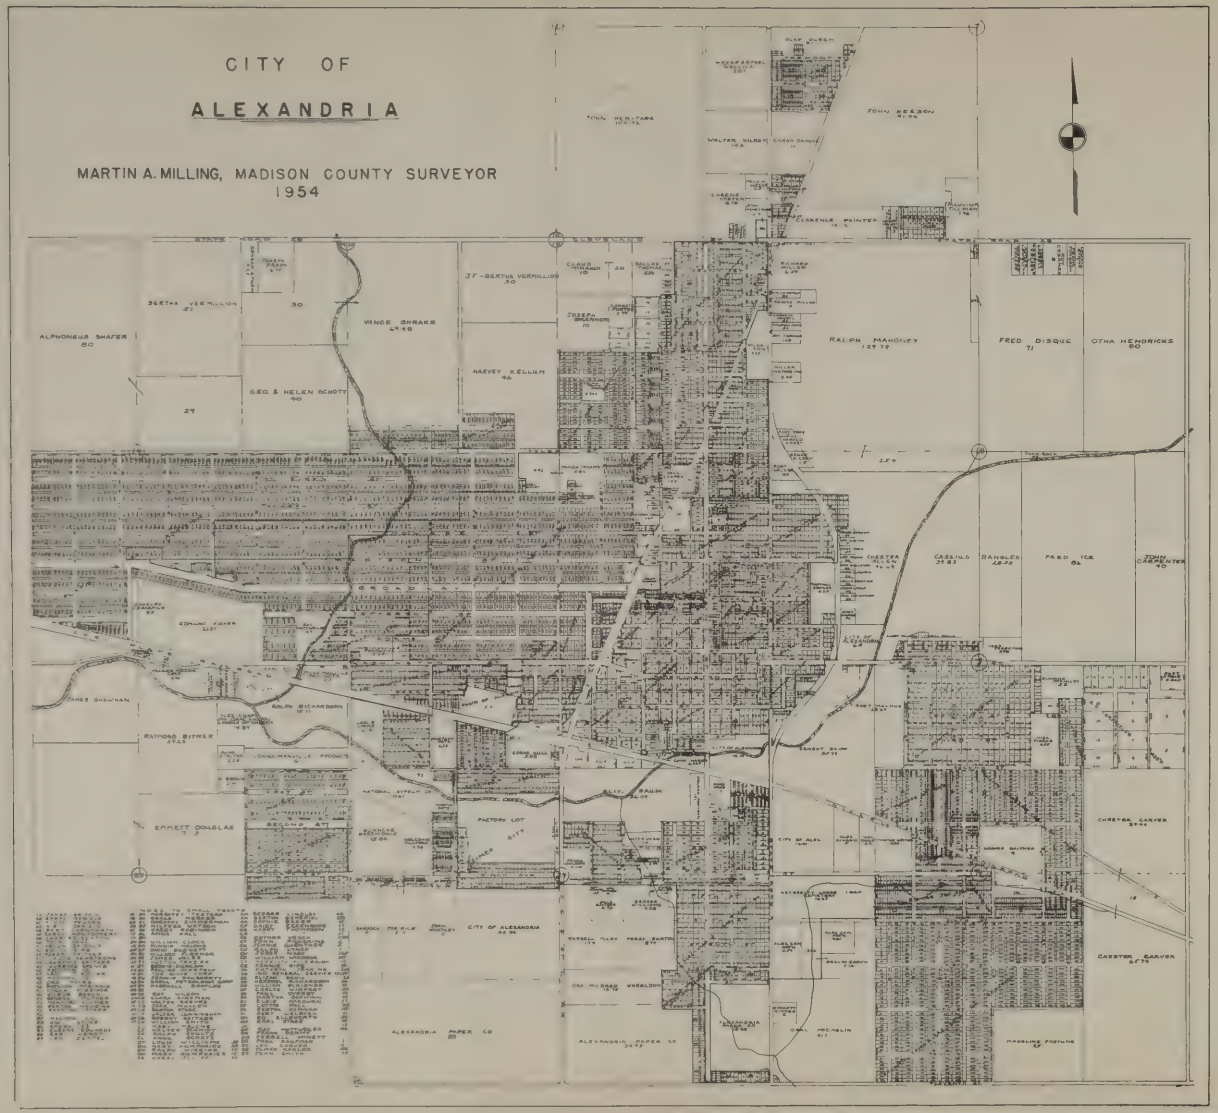
CITY OF
ALEXANDRIA
MARTIN A. MILLING, MADISON COUNTY SURVEYOR
1954

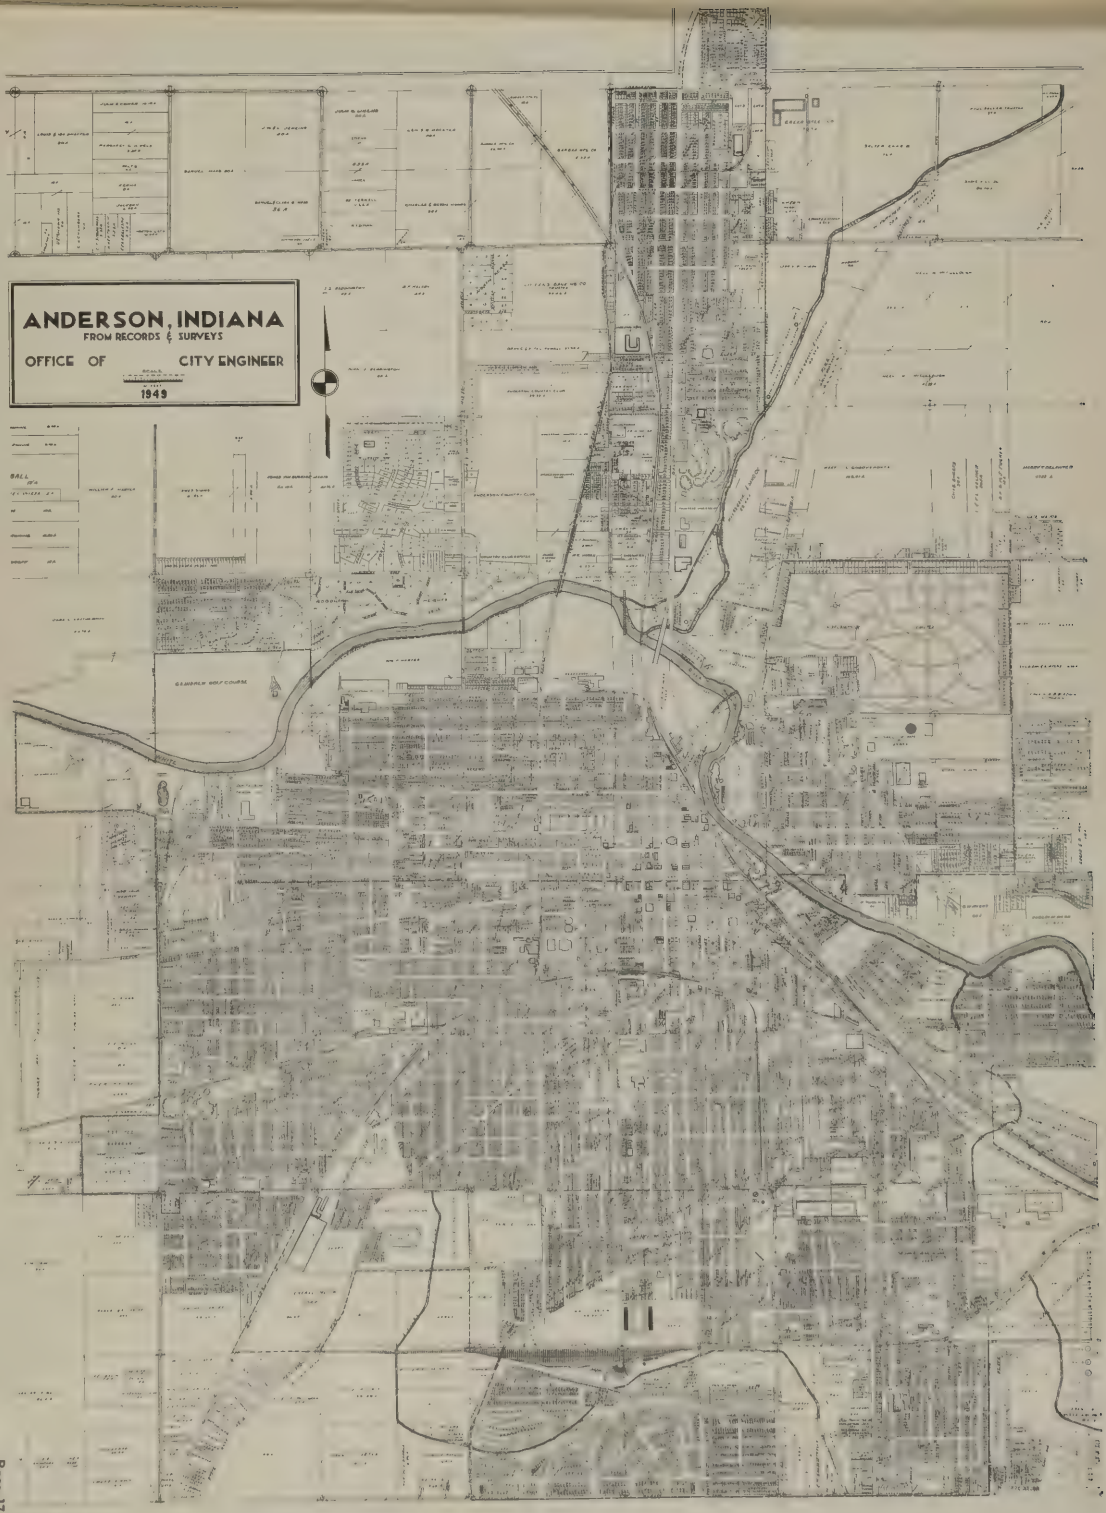
ANDERSON, INDIANA
FROM RECORDS & SURVEYS
OFFICE OF CITY ENGINEER
1949

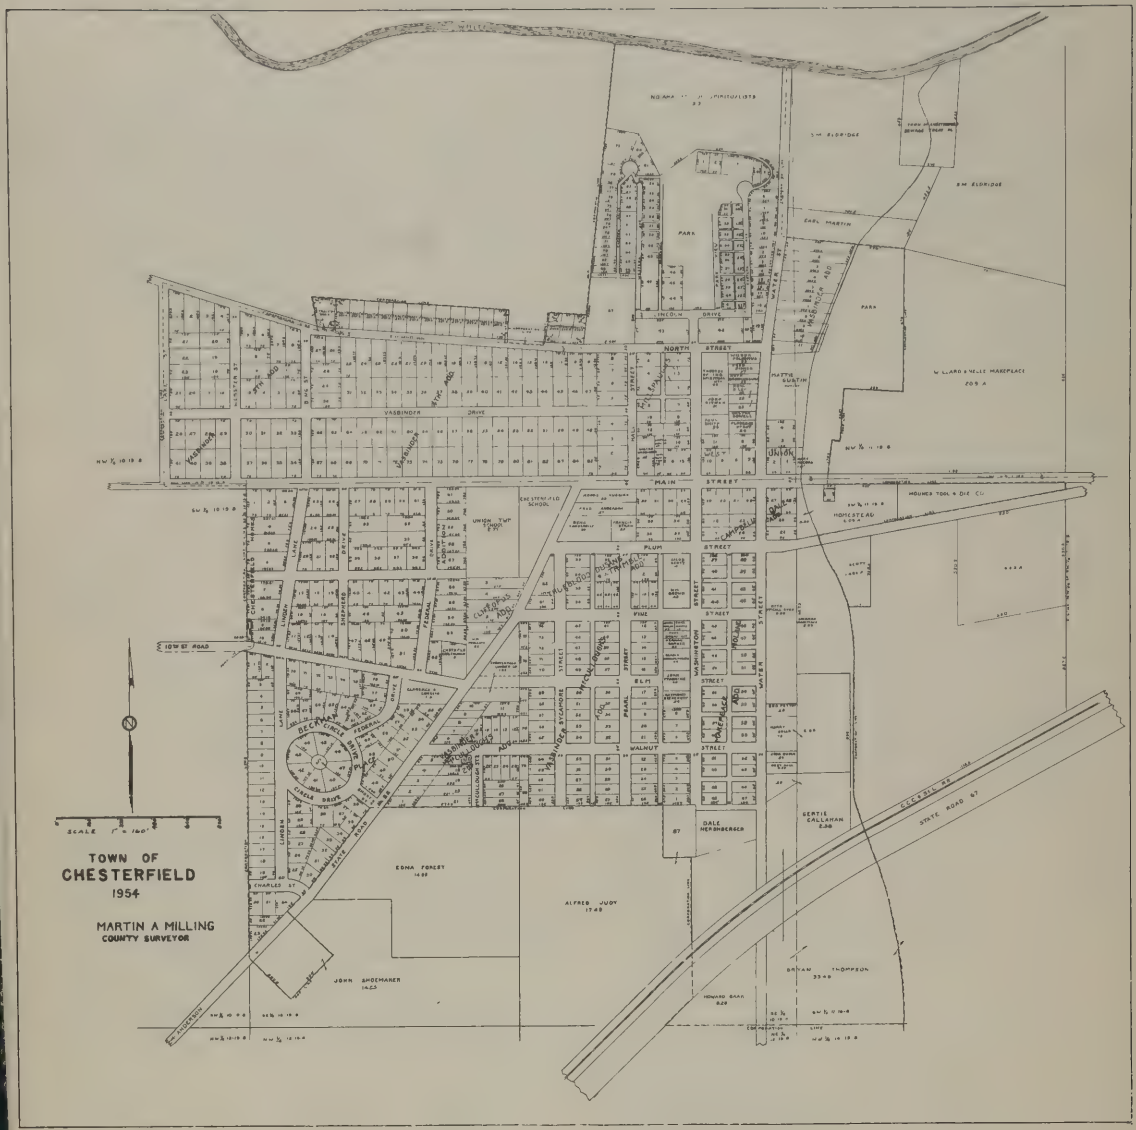
TOWN OF
CHESTERFIELD
1954
MARTIN A MILLING
COUNTY SURVEYOR
SCALE 1" = 160'
MAIN STREET
NORTH STREET
PLUM STREET
ELM STREET
WALNUT STREET
VASBINDER DRIVE
LINCOLN DRIVE
PARK
EDNA FOREST
ALFRED JUDY
JOHN SHOEMAKER
DALE HERSHBERGER
BERTIE CALLAHAN
GRAHAM THOMPSON
HOWARD BAAR
STATE ROAD 67
10TH ST. ROAD
CHESTERFIELD SCHOOL
HOMESTEAD
MOUNDS TOOL & DIE CO.

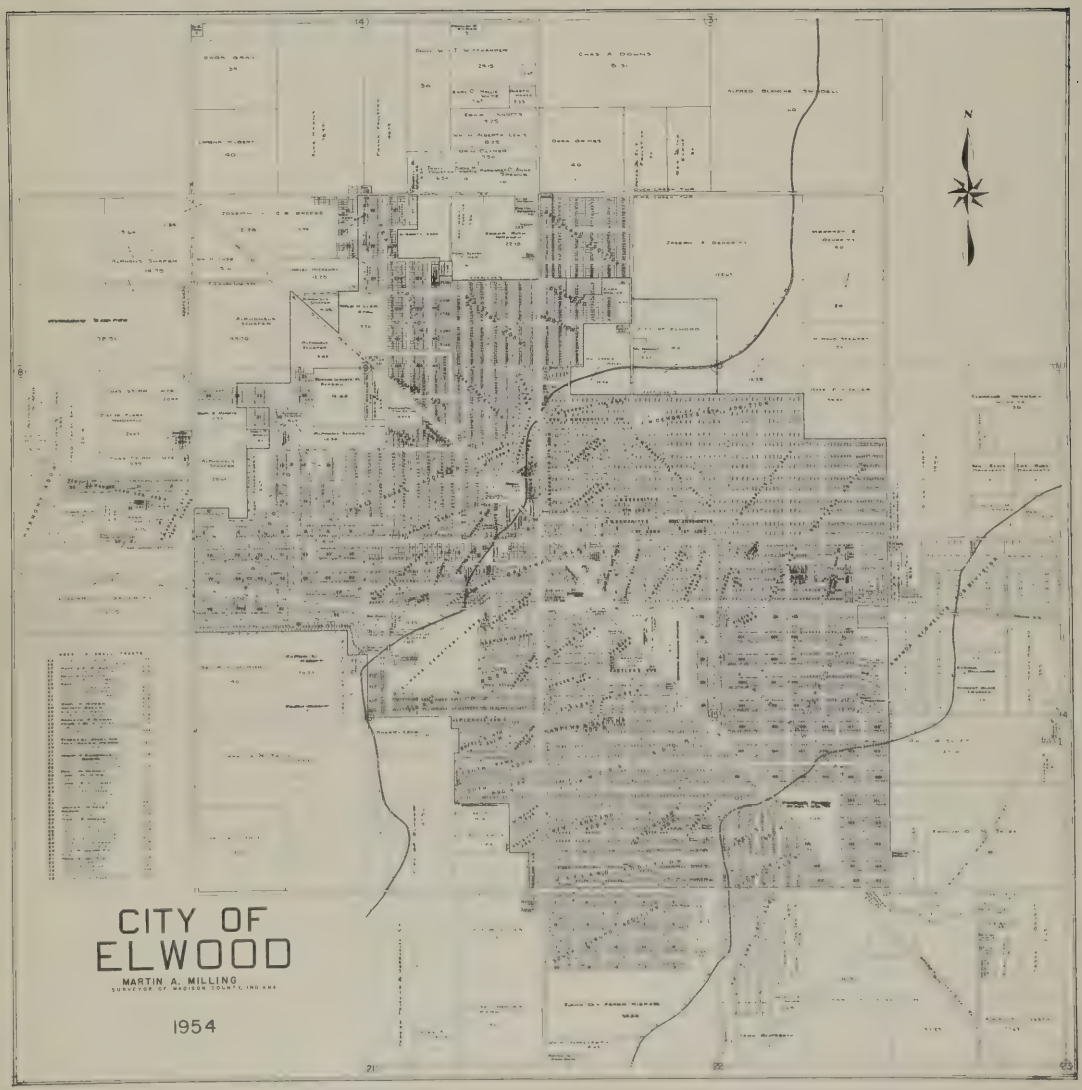
CITY OF
ELWOOD
MARTIN A. MILLING
SURVEYOR OF MADISON COUNTY, INDIANA
1954
N

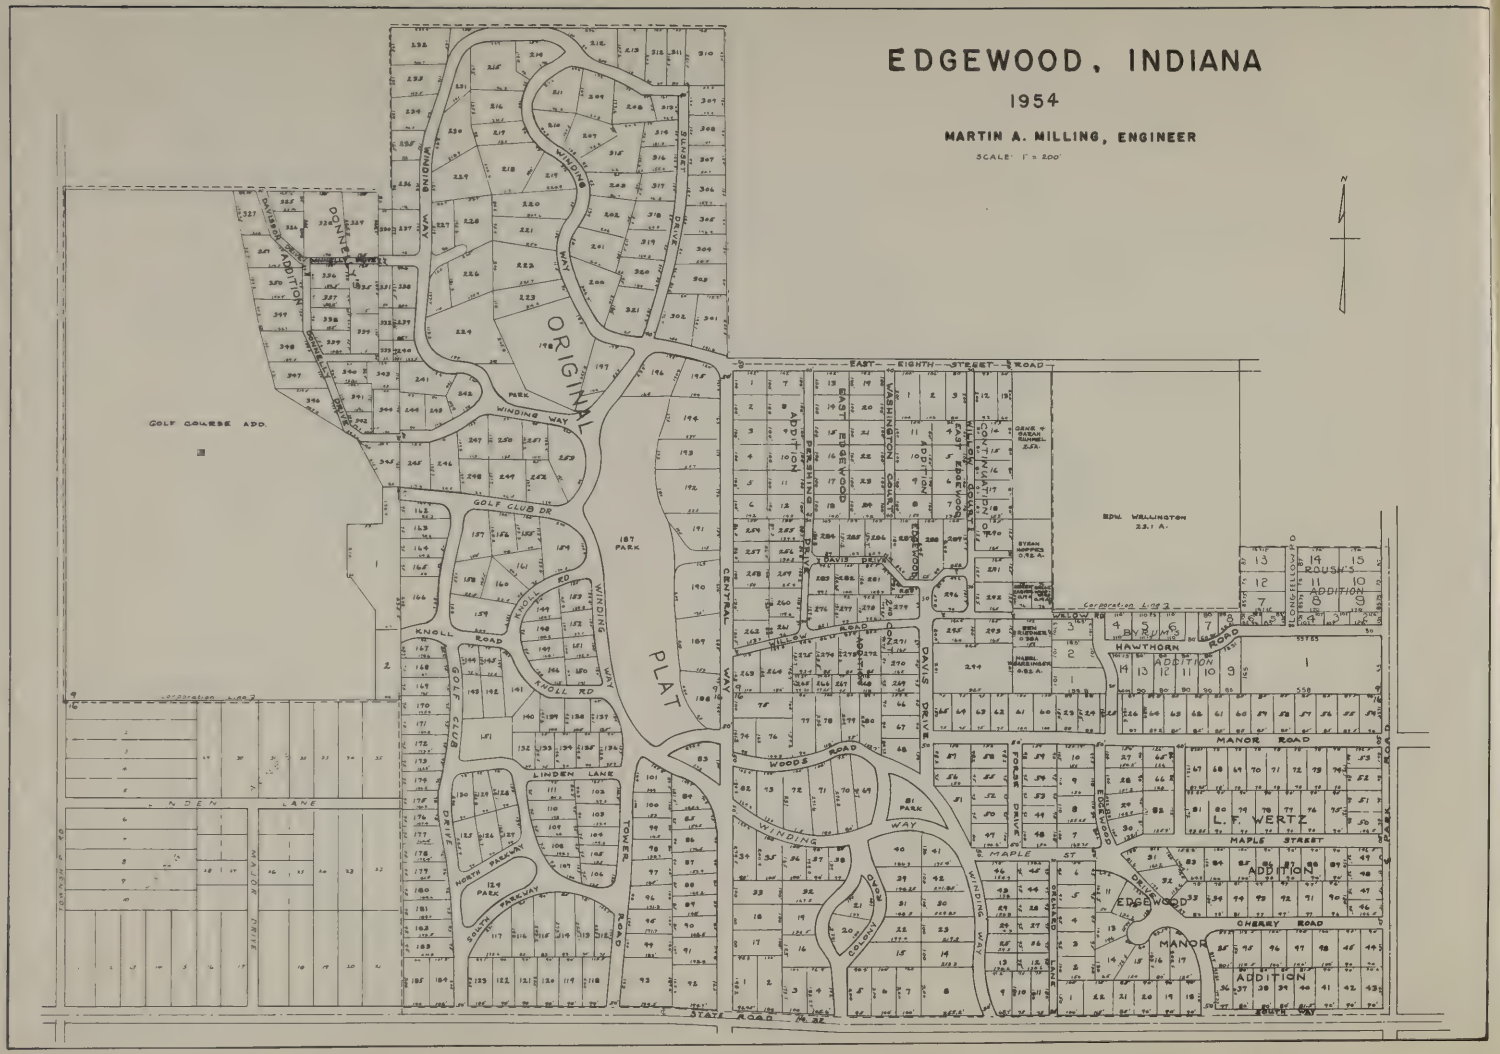
EDGEWOOD, INDIANA
1954
MARTIN A. MILLING, ENGINEER
SCALE: 1" = 200'
N
ORIGINAL PLAT
GOLF COURSE ADD.
EAST EIGHTH STREET ROAD
WINDING WAY
GOLF CLUB DR
KNOLL ROAD
LINDEN LANE
NORTH PARKWAY
SOUTH PARKWAY
TOWER ROAD
CENTRAL WAY
DAVIS DRIVE
WOODS ROAD
MAPLE ST
MANOR ROAD
CHERRY ROAD
STATE ROAD 32
PARK
EDGEWOOD ADDITION
L. F. WERTZ ADDITION
EDGEWOOD MANOR ADDITION
ROUSH'S ADDITION
HAWTHORN ADDITION
EDW. WELLINGTON 23.1 A.
GENE & SARAH RUNNEL 2.5 A.
STEVEN HOPPER 0.42 A.
MABEL WAGERMAN 0.82 A.

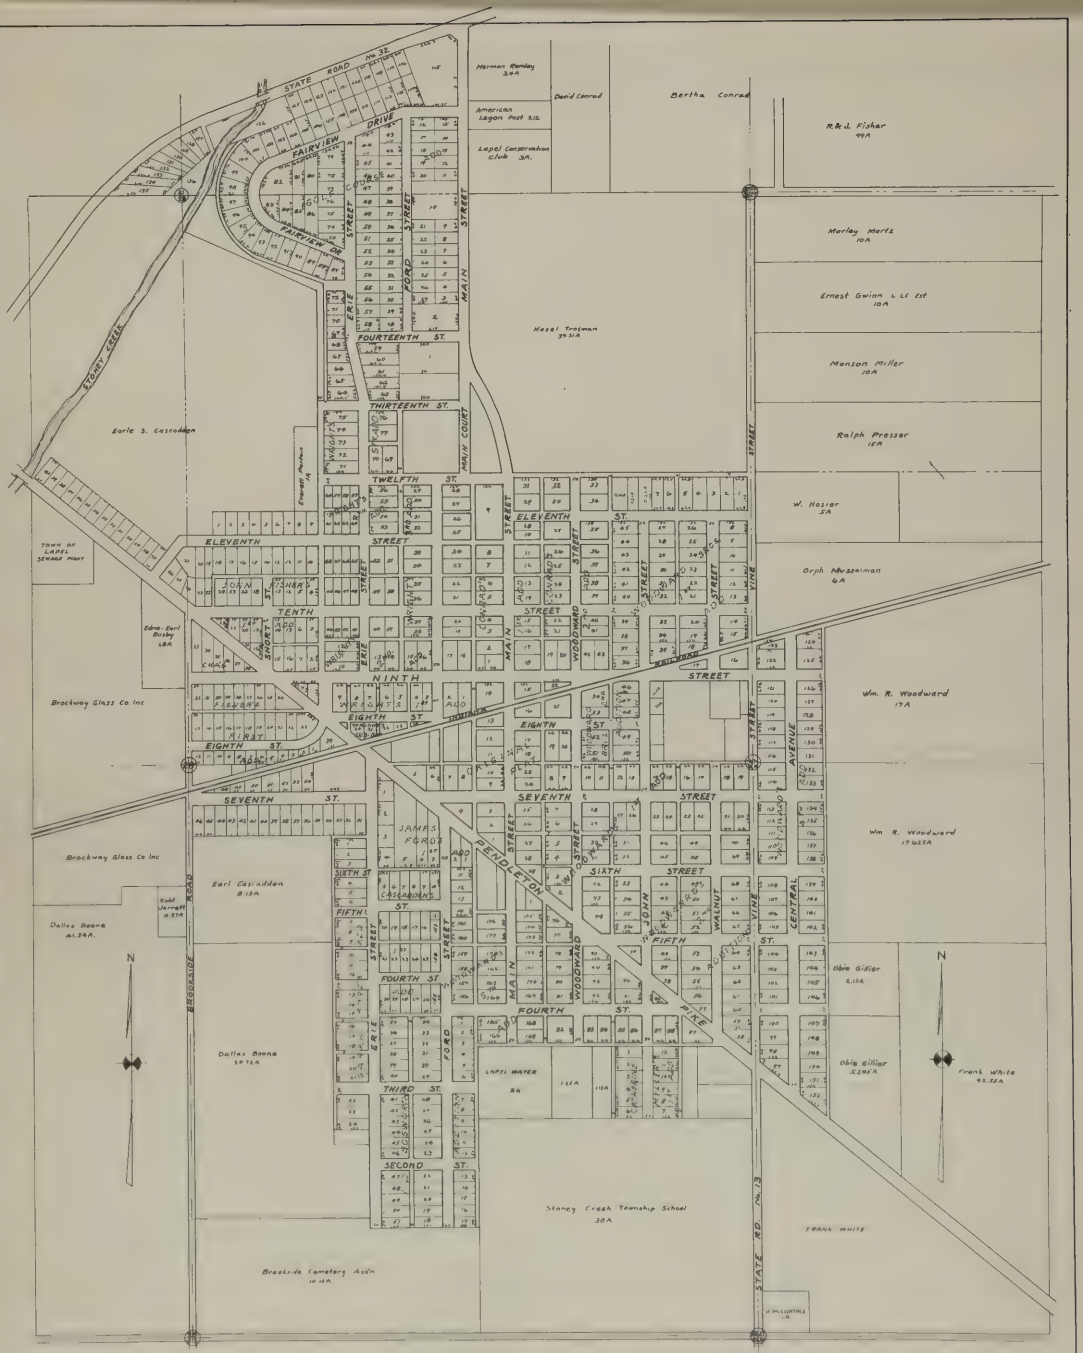

TOWN OF
LAPEL, INDIANA

1954

MARTIN A. MILLING, ENGINEER

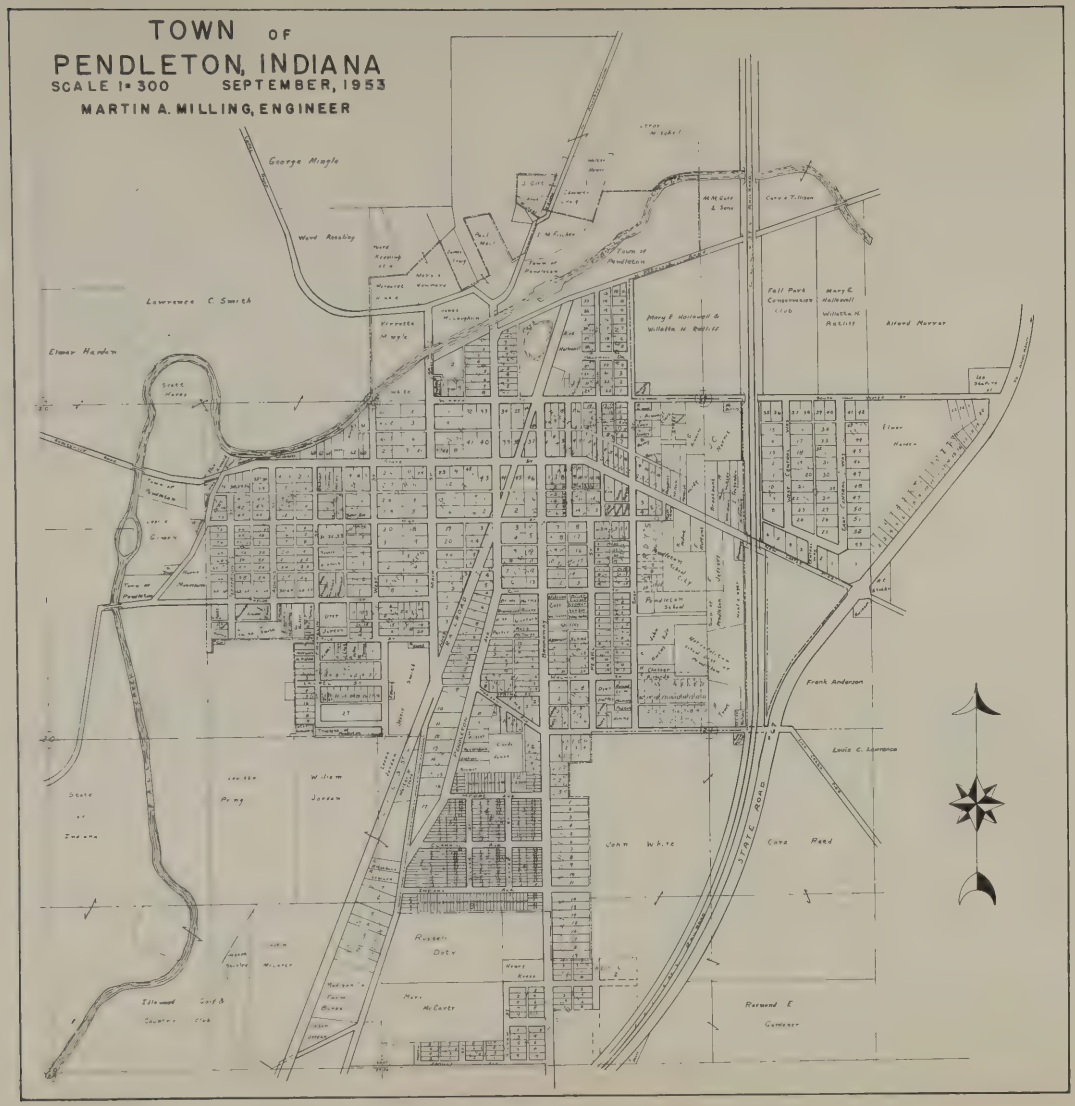
TOWN OF
PENDLETON, INDIANA
SCALE 1" 300 SEPTEMBER, 1953
MARTIN A. MILLING, ENGINEER
George Mingle
Ward Reading
Lawrence C Smith
Elmer Hendon
Town of Pendleton
Mary E. Hollowell & Willetta H. Ratliff
Alfred Mercer
Fall Park Conservancy Club
Mary E. Hollowell
Willetta H. Ratliff
Frank Anderson
Louis C. Lawrence
STATE ROAD
John White
Cora Reed
Raymond E
Gammon
Russell Dairy
Mary McCarty
Pendleton School
Elmer Hendon
William Jordan
Illinois Central R.R.

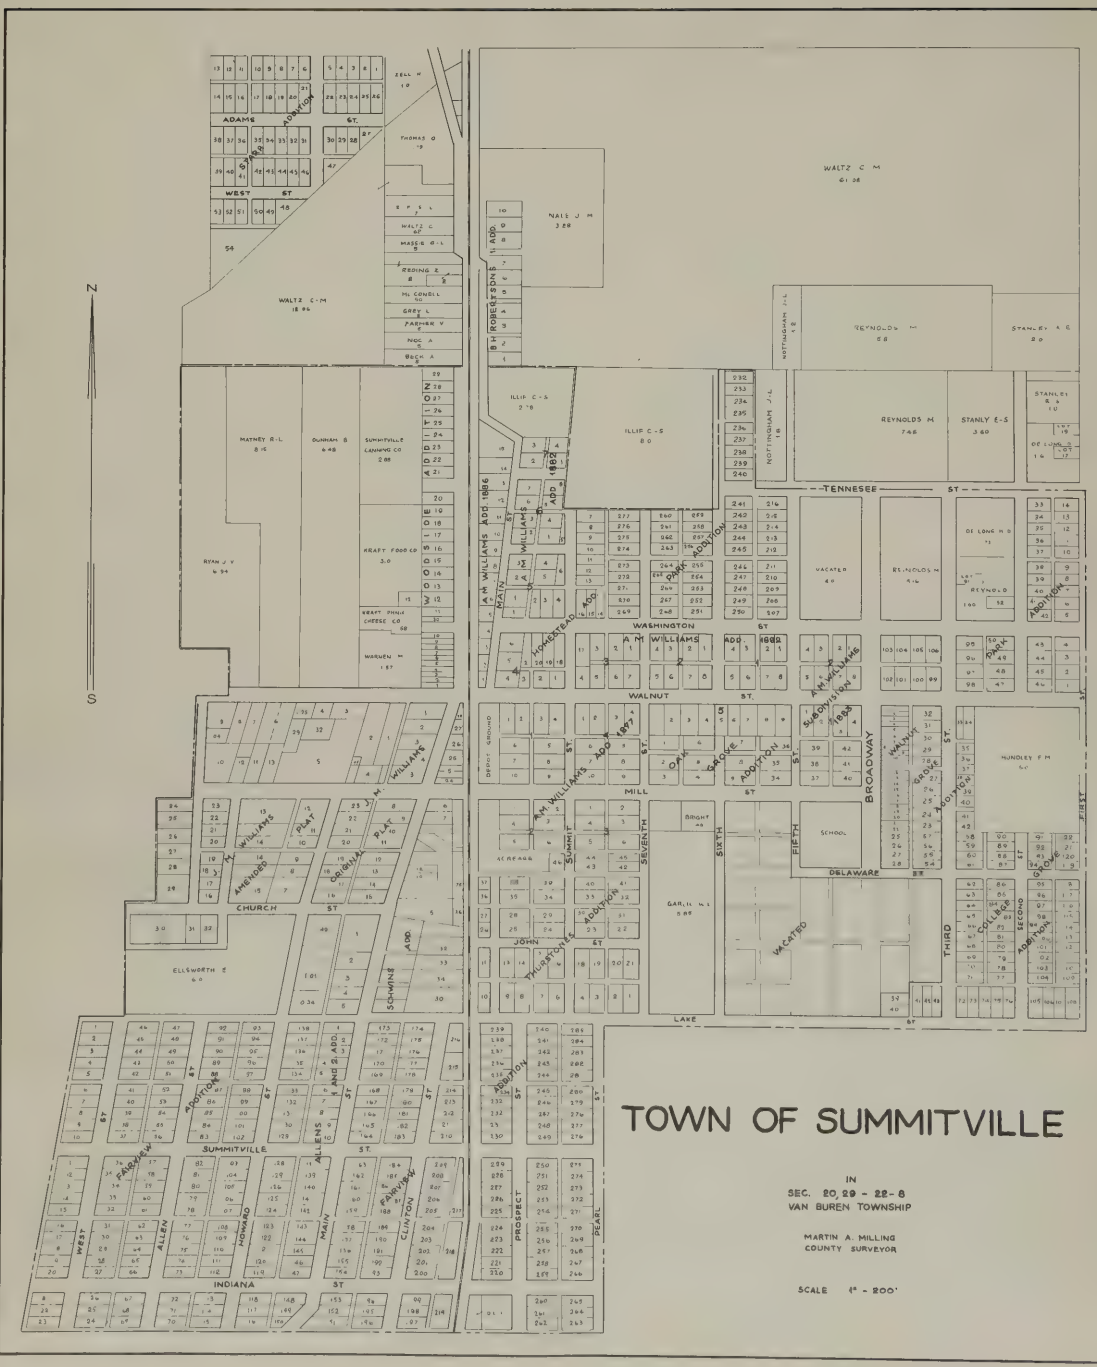
TOWN OF SUMMITVILLE
IN
SEC. 20, 29 - 22 - 8
VAN BUREN TOWNSHIP
MARTIN A. MILLING
COUNTY SURVEYOR
SCALE 1" = 200'
N
S
TENNESSEE ST
WASHINGTON ST
WALNUT ST.
MILL ST
DELAWARE ST
LAKE ST
JOHN ST
CHURCH ST
SUMMITVILLE ST.
INDIANA ST
BROADWAY
SIXTH
SEVENTH
FIFTH
THIRD
SECOND
ADAMS ST.
WEST ST.
WALTZ C-M 18.86
WALTZ C M 61.28
NALE J M 3.28
REYNOLDS M 5.8
STANLEY A E 2.9
ILLIE C-S 2.78
ILLIE C-S 8.0
REYNOLDS M 7.48
STANLY E-S 3.60
MATNEY R-L 8.16
DUNHAM B 6.48
SUMMITVILLE CANNING CO 2.88
KRAFT FOOD CO 3.0
RYAN J V 6.24
WARREN M 1.87
VACATED 4.0
REYNOLDS M 9.16
DE LONG H D
HUNDLEY F M 6.0
GARLIL H-L 5.85
SCHOOL
VACATED
ELLSWORTH E 6.0
A.M. WILLIAMS ADD 1886
A.M. WILLIAMS ADD 1892
A.M. WILLIAMS ADD 1893
A.M. WILLIAMS ADD 1897
A.M. WILLIAMS SUBDIVISION 1893
B.H. ROBERTSONS ADD
SCHWINK ADD
ALLENS ADD
HOMESTEAD ADD
PARK ADDITION
OAK GROVE ADDITION
WARNER GROVE ADDITION
COLLEGE ADDITION
SECOND ADDITION
FIRST ADDITION
PROSPECT ADDITION
ADAMS ADDITION
WEST ADDITION
SCHWINK ADDITION
JOHN THISTLETHWAITE ADDITION
SUMMIT ADDITION
DEPOT GROUND
SCHOOL
SCRAPYARD

SMALL TOWNS

MADISON COUNTY

MARTIN A. MILLING, ENGINEER

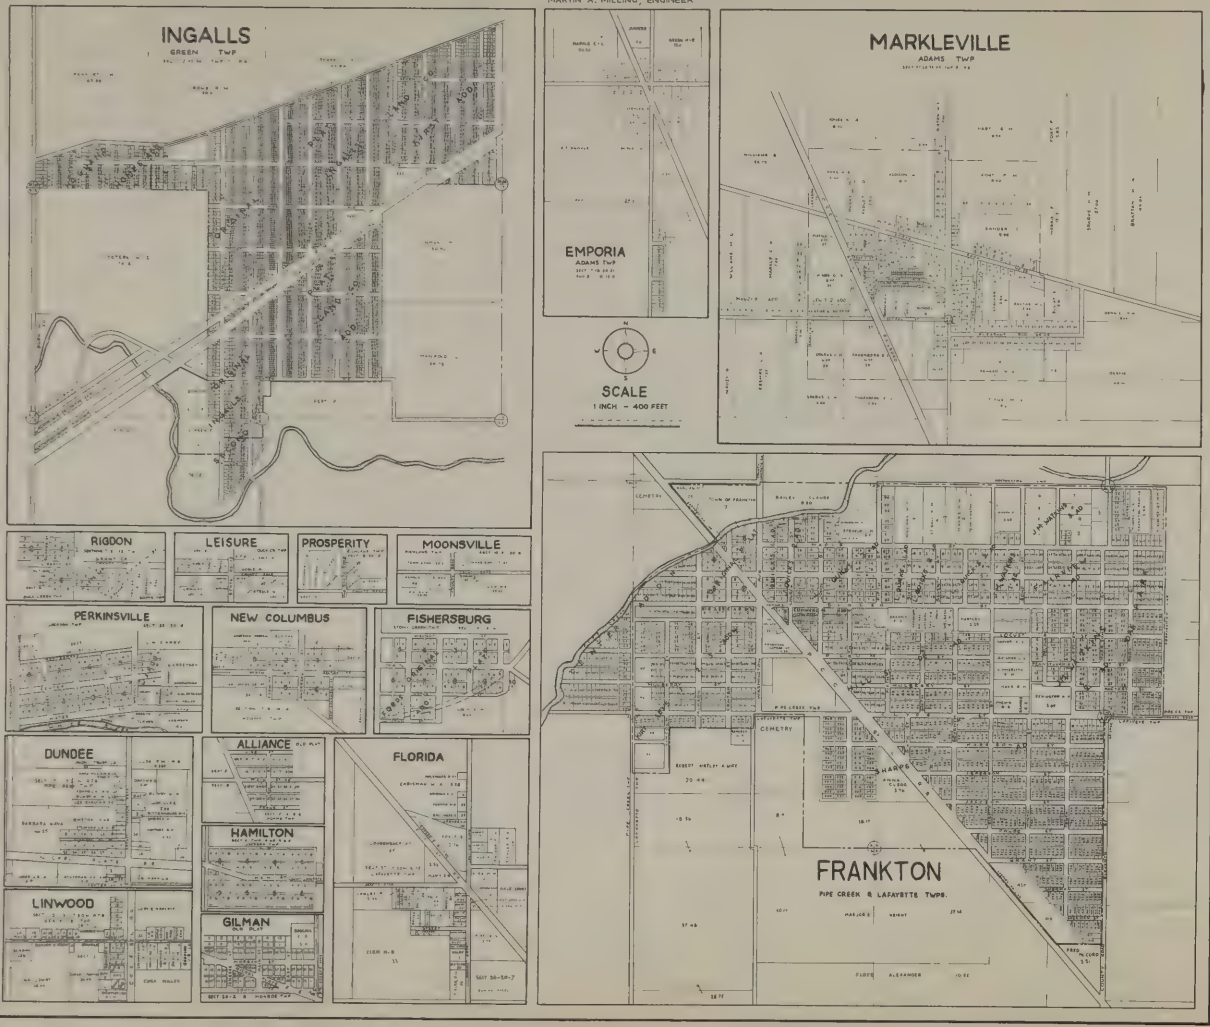

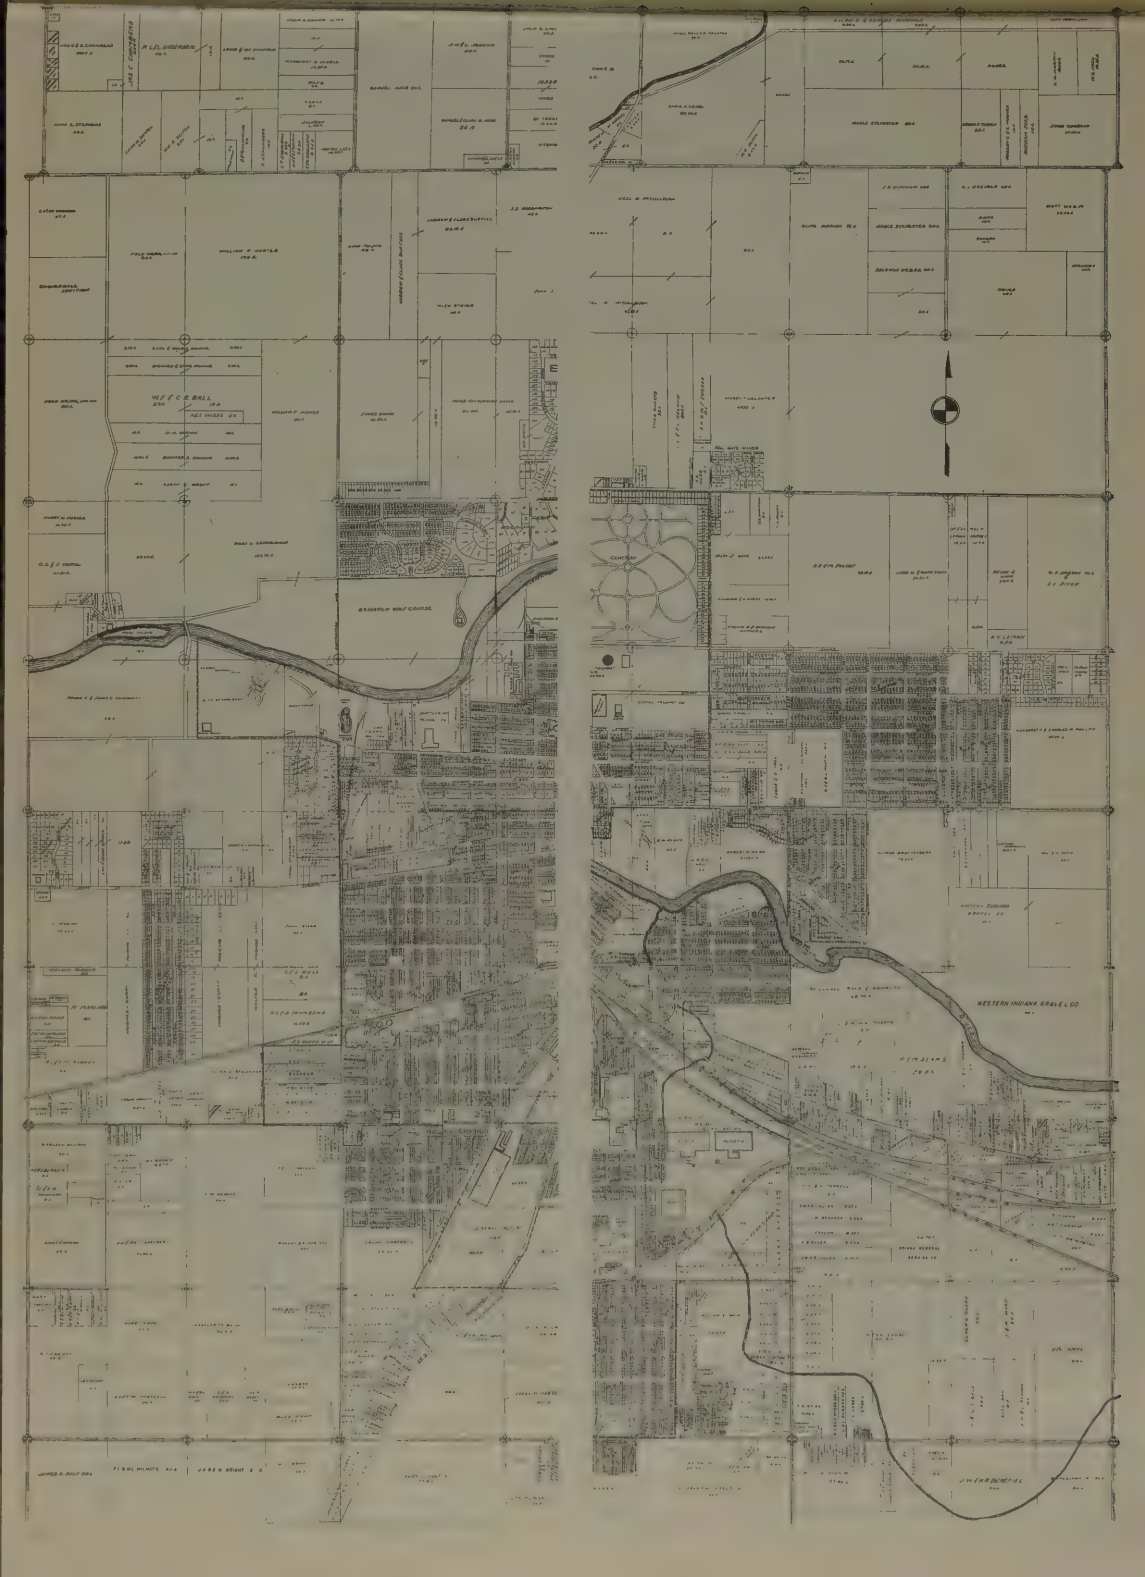
WESTERN INDIANA GRAVEL CO